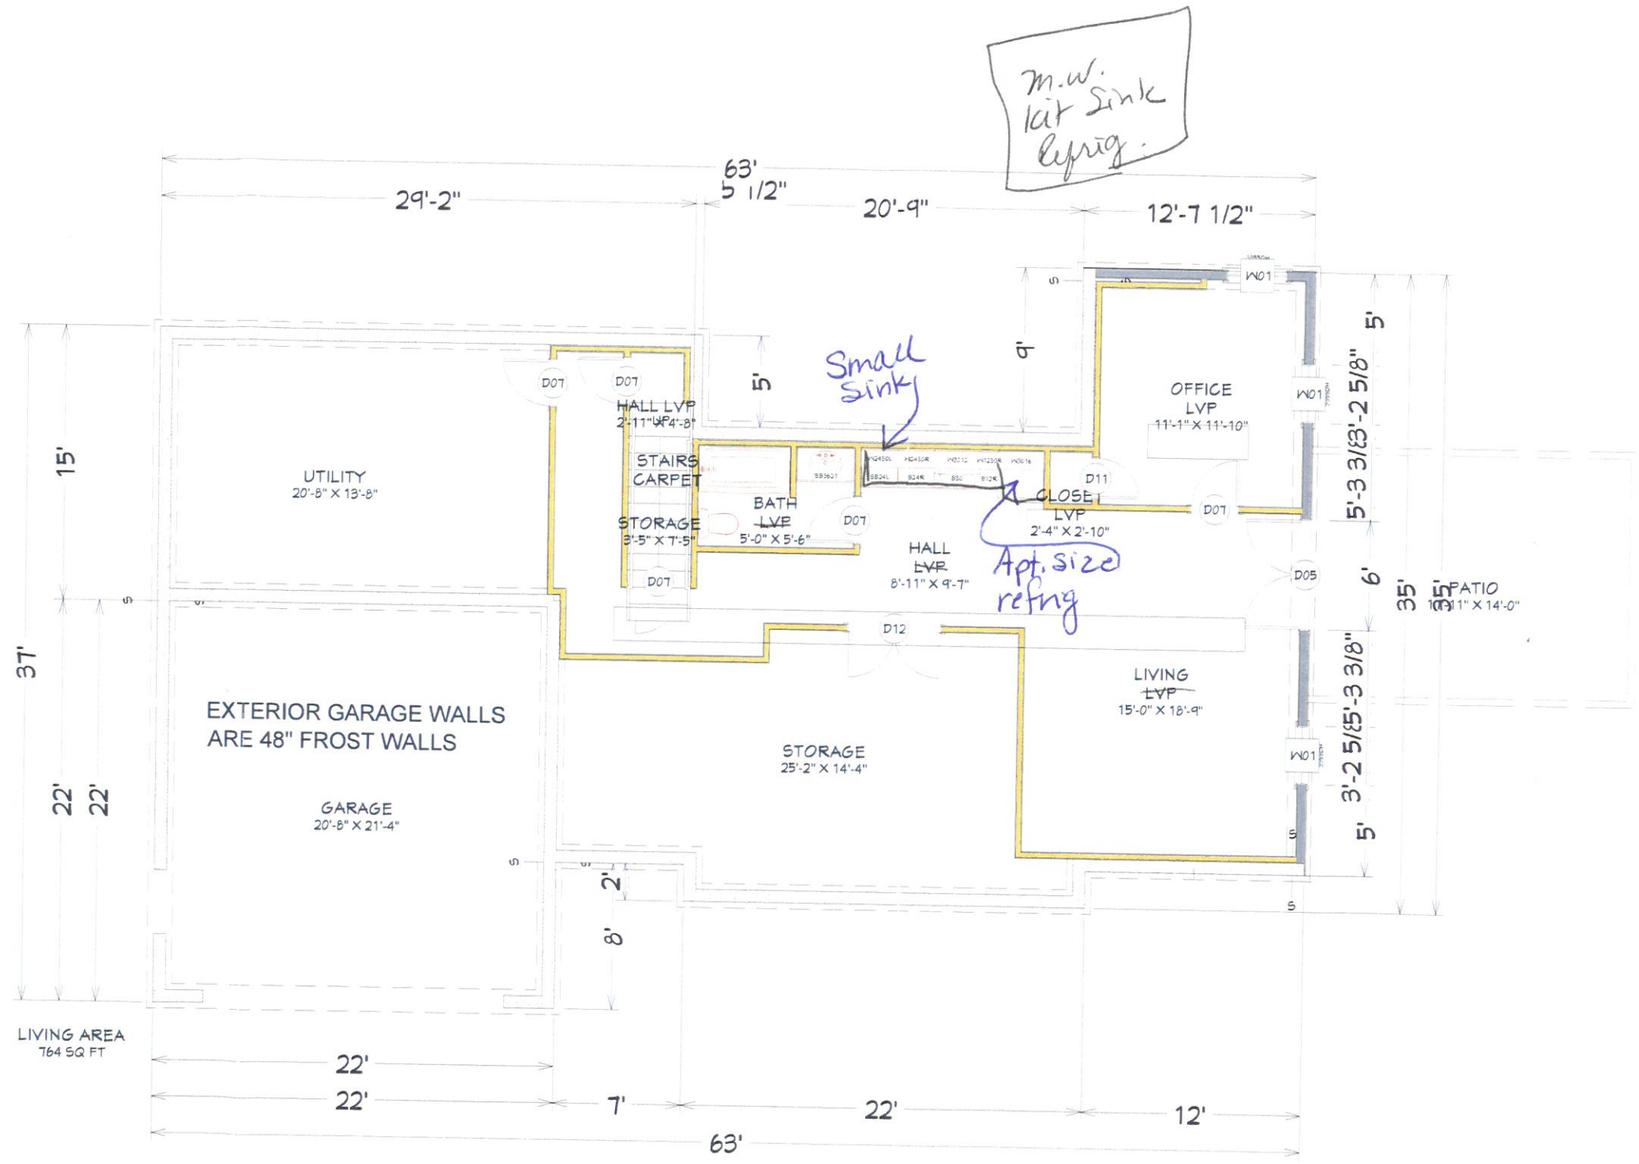

Foundation

REVISION TABLE

NUMBER	DATE	REVISED BY	DESCRIPTION

THE THAYER
Lot 40 Holt Road
Wilton, NH 03086

DATE: 8/14/2019

SCALE: 1/8" = 1'

SHEET: S-1